WEST

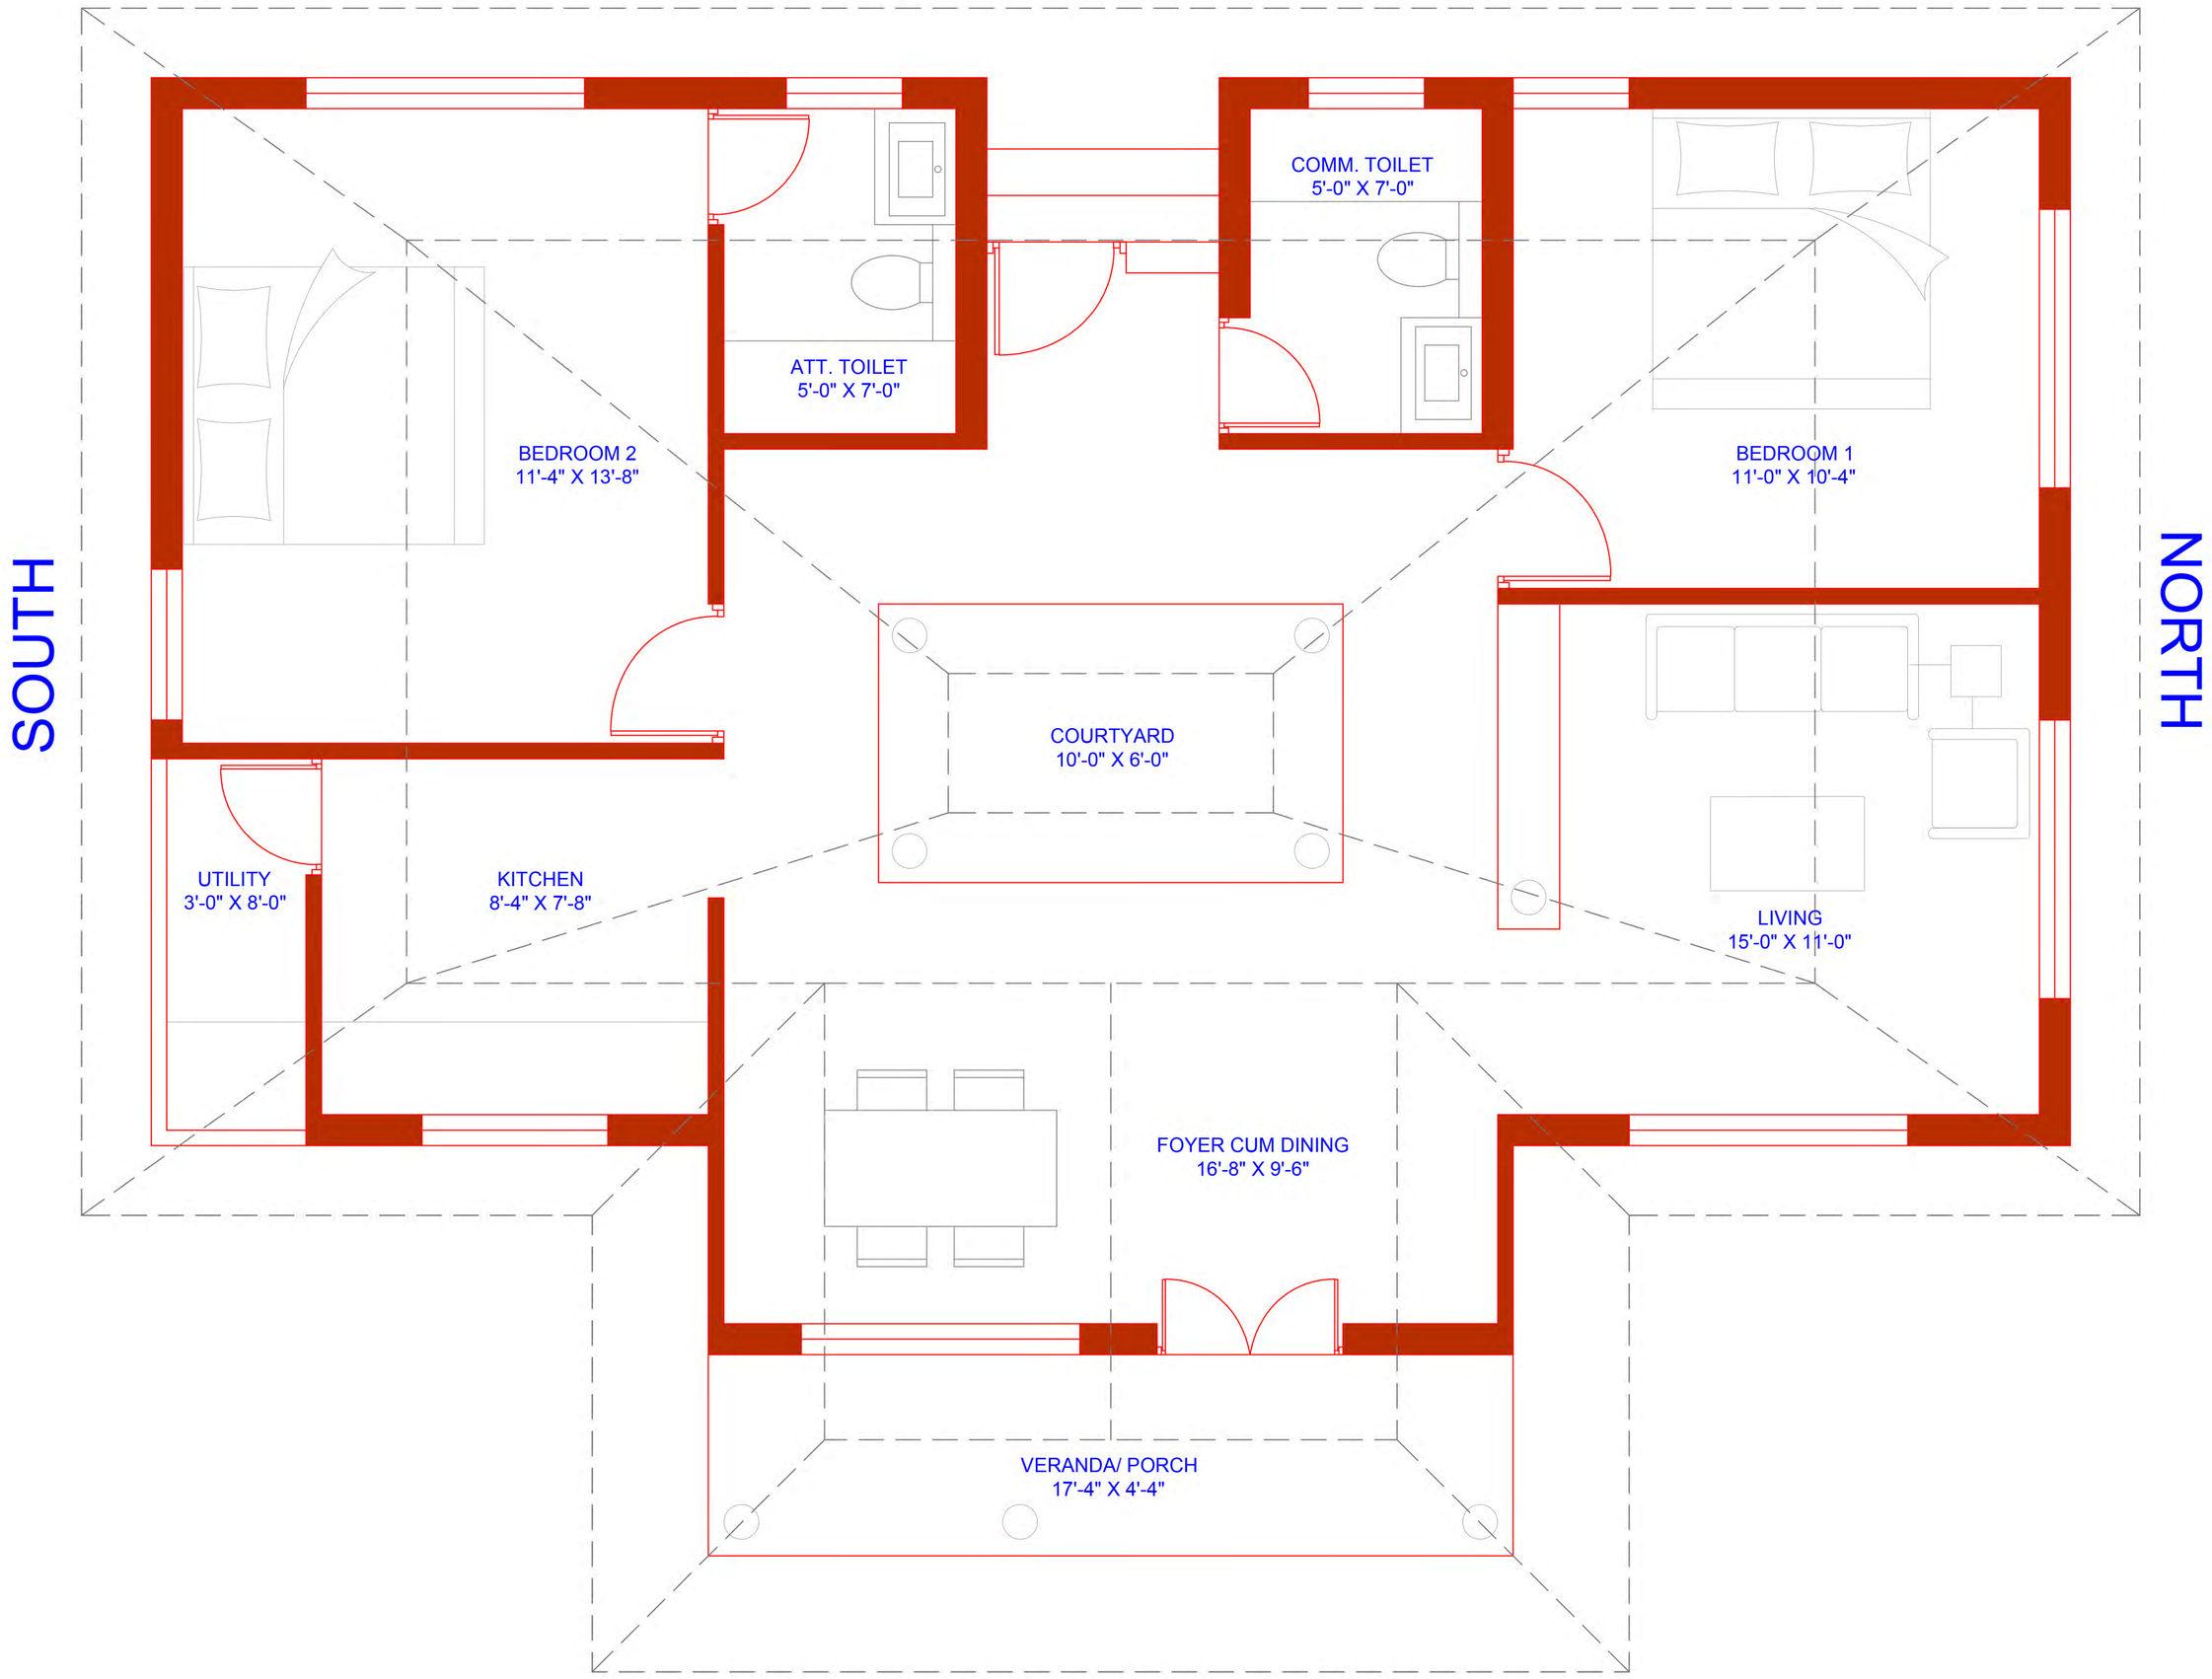

EAST

Ain mane

GROUND FLOOR PLAN