WEST

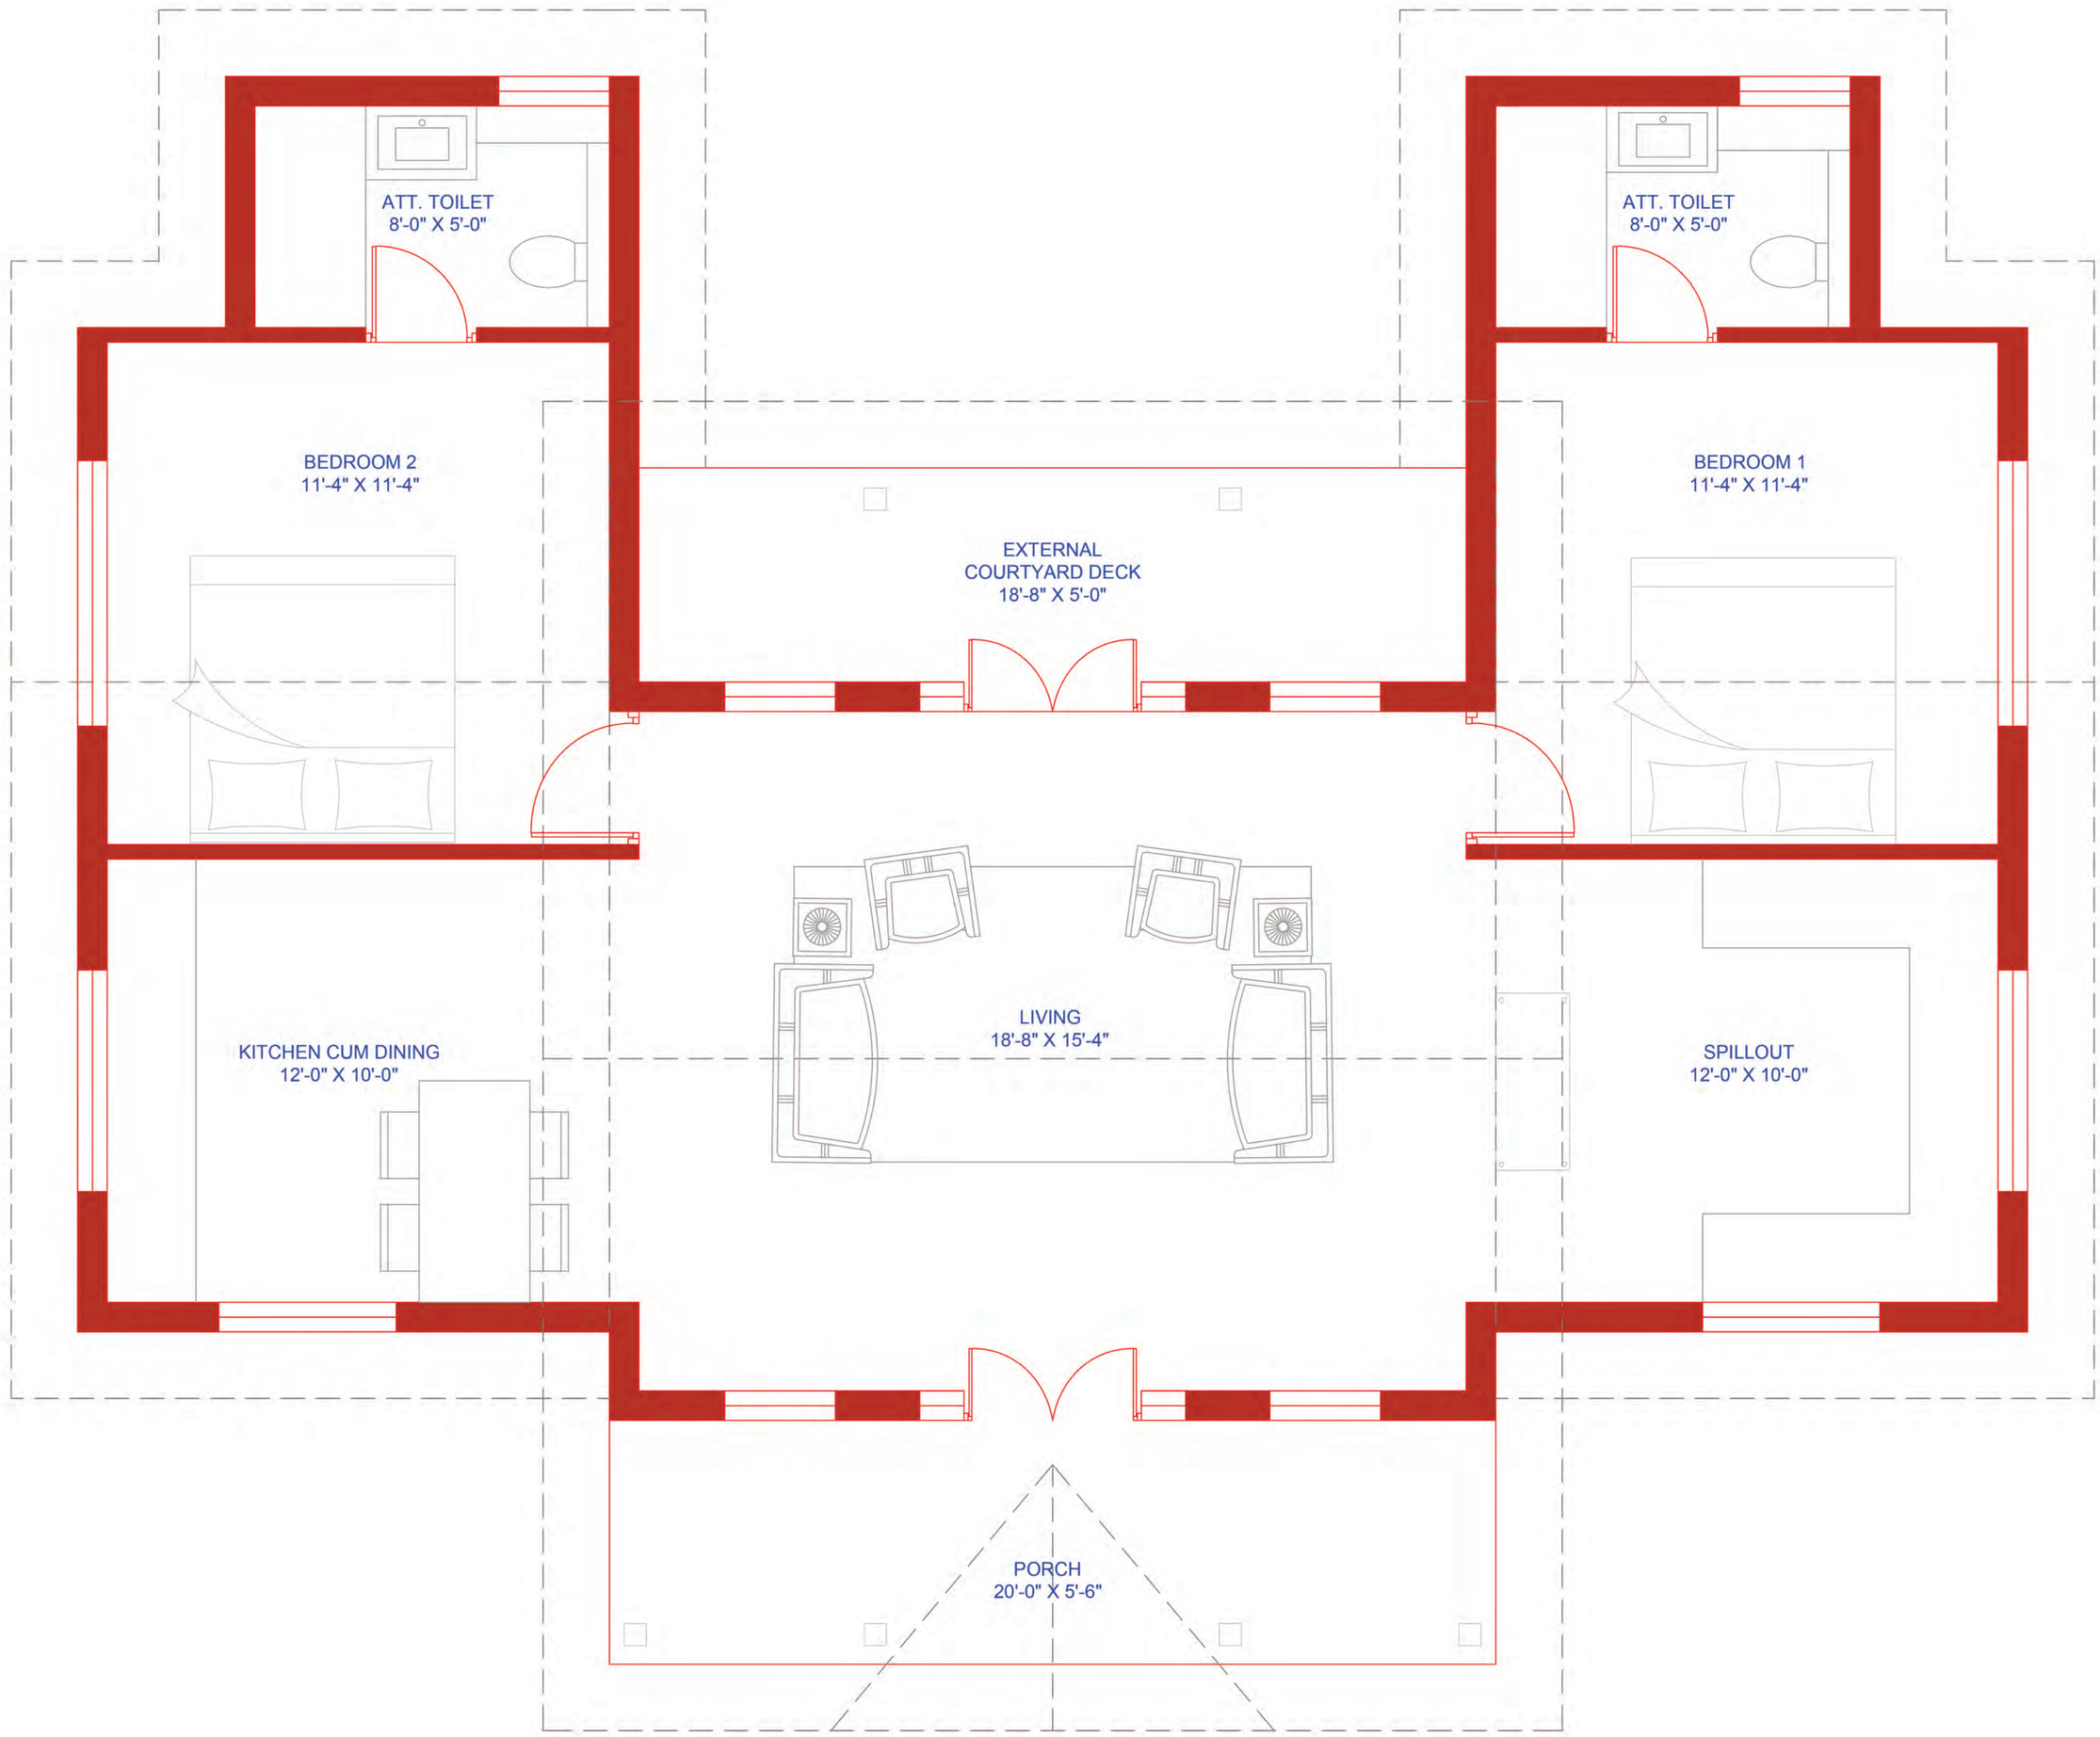

EAST

Padasale

GROUND FLOOR PLAN